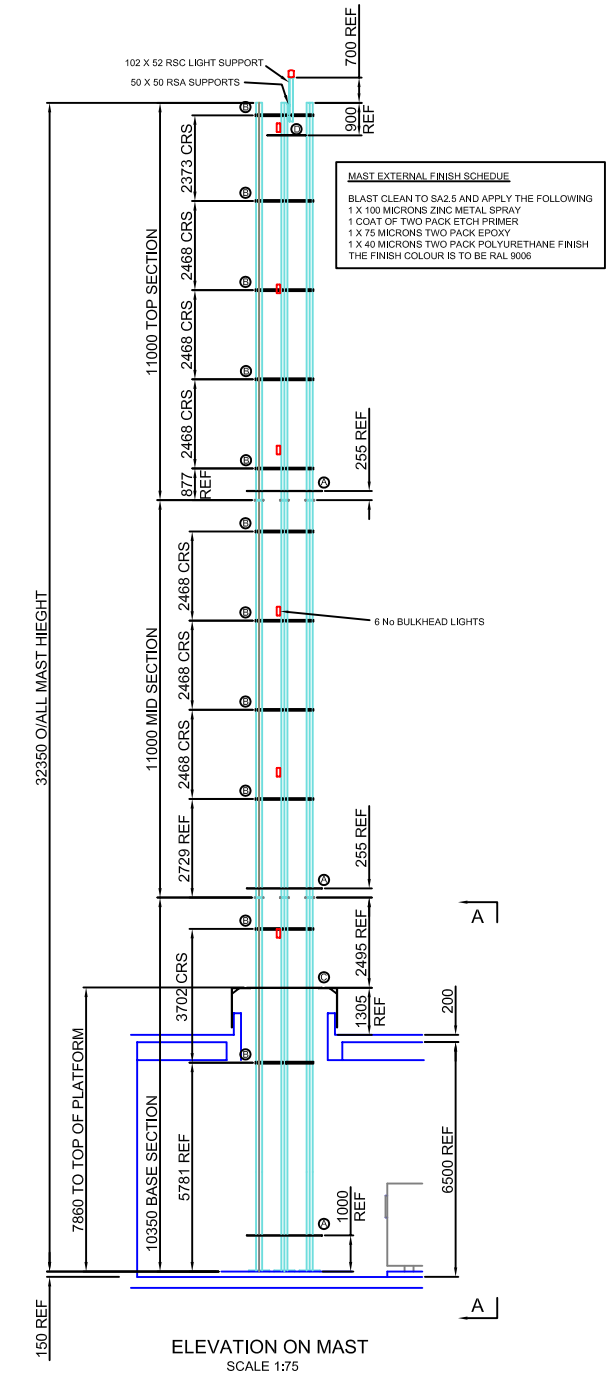

MAST EXTERNAL FINISH SCHEDUE

BLAST CLEAN TO SA2.5 AND APPLY THE FOLLOWING
1 X 100 MICRONS ZINC METAL SPRAY
1 COAT OF TWO PACK ETCH PRIMER
1 X 75 MICRONS TWO PACK EPOXY
1 X 40 MICRONS TWO PACK POLYURETHANE FINISH
THE FINISH COLOUR IS TO BE RAL 9006

ELEVATION ON MAST
SCALE 1:75

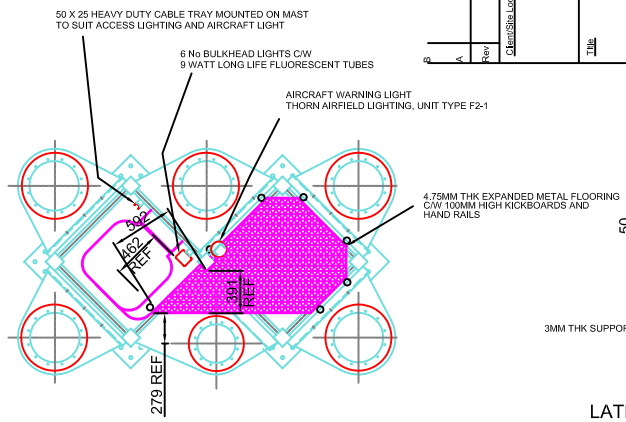

PLAN AT DETAIL D
MAINTENANCE PLATFORM
SCALE 1:25

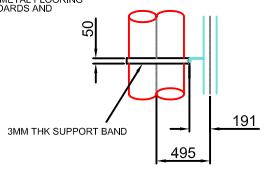

LATERAL SUPPORT
(508 DIA FLUE)

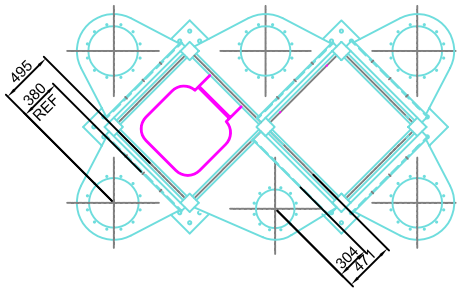

PLAN AT DETAIL B
LOCATIONS OF LATERAL SUPPORTS
SCALE 1:25

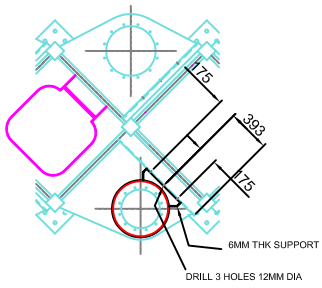

DRILLING DETAILS FOR 508 DIA FLUE
LATERAL SUPPORT

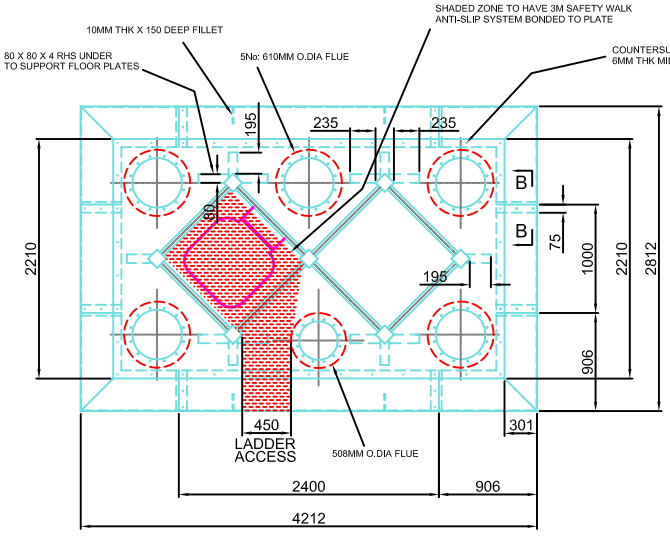

PLAN AT DETAIL C
SCALE 1:25

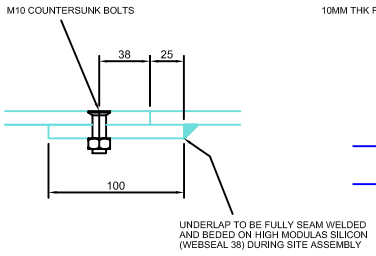

SECTION B-B
SCALE 1:2

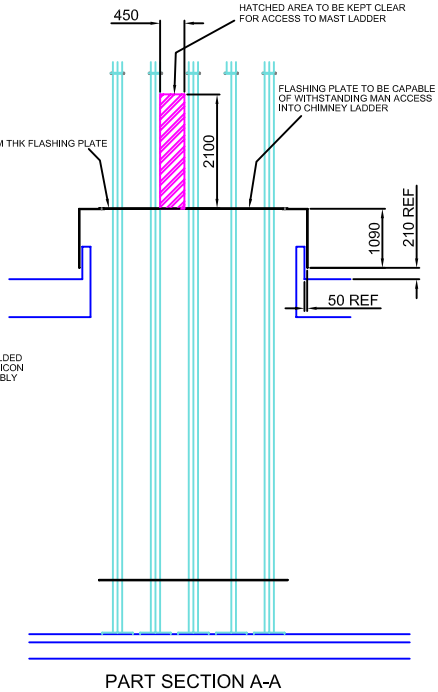

PART SECTION A-A
SCALE 1:50

Rev	Description	Date
B	ZBP COMMENTS 29/5/01	4/06/01
A	ZBP COMMENTS 3/5/01	9/5/01

Client/Site Location

Title

MIDTHERM ENGINEERING LTD
Midtherm House, Kirklands Estate, New Road, Netherton, West Midlands, DY2 8SY
Tel: (01384) 455811 Fax: (01384) 241252
E-Mail: MidEng@aol.com
Web Page: http://members.aol.com/MidEng

Drawn: PE | Checked: | Approved: | Scale: | Date: 11.04.01 | Rev: B

Drawing No. 6584-5

Factory No.